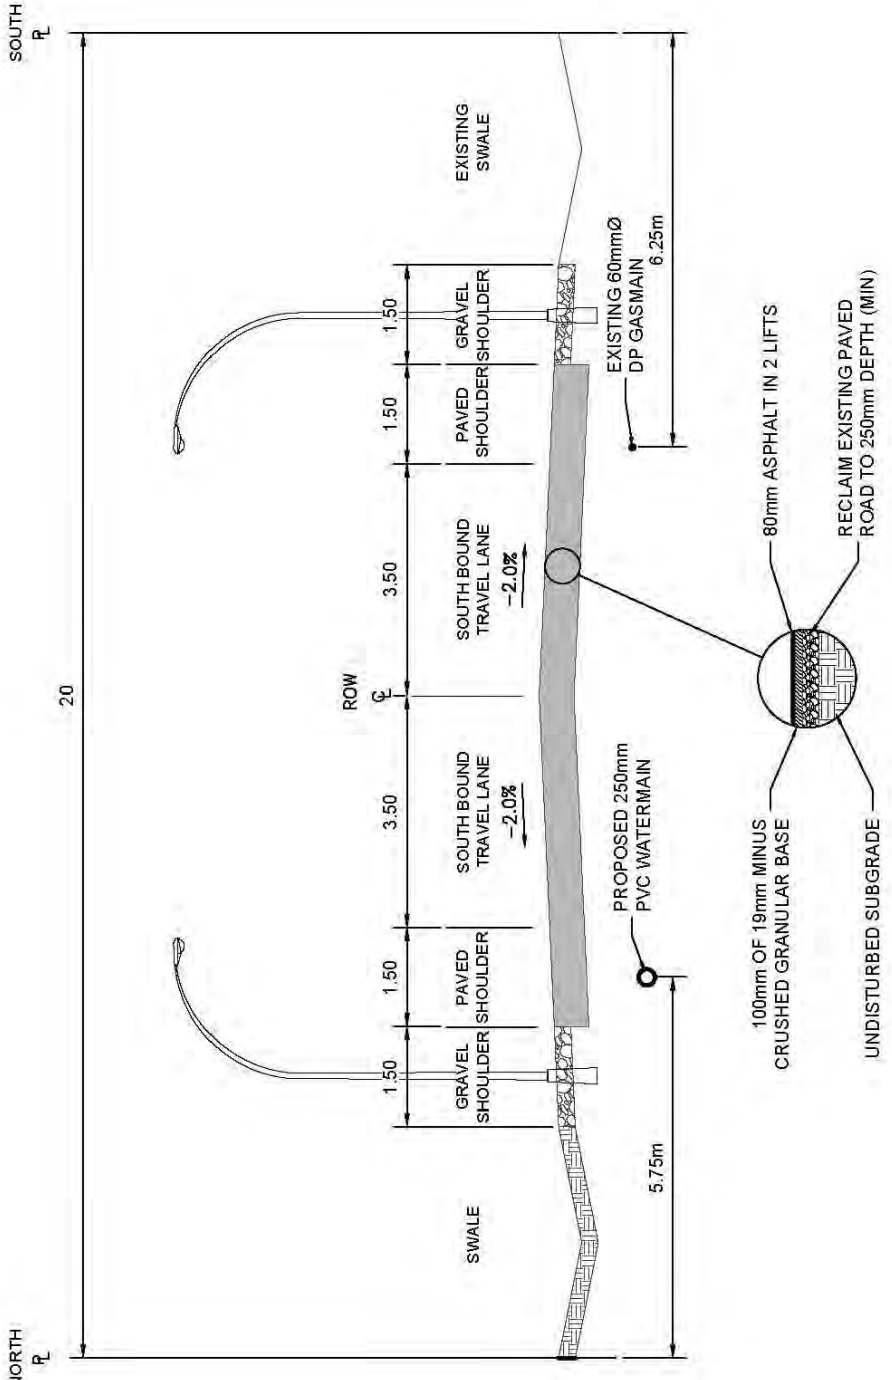

BOUNDARY BAY AIRPORT STREET
TYPICAL CROSS SECTION

NOTE:
UNLESS OTHERWISE NOTED, ALL DIMENSIONS SHOWN IN METRES

F:\Drafting\Subdivision Bylaw Supplementary Drawings\L 2-18.dwg

DATE	REVISION	No.	BY
REVISIONS			

THE CORPORATION OF DELTA
ENGINEERING DEPARTMENT

BOUNDARY BAY AIRPORT ROAD
CROSS SECTION

DSN.	DRN. M.M.	DWG. No.
CHKD.	APVRD.	L 2.18
SCALE N.T.S.		
DATE 2014-03-14		RVSN.