F:\Drafting\Subdivision Bylaw Supplementary Drawings\L2-1.dwg

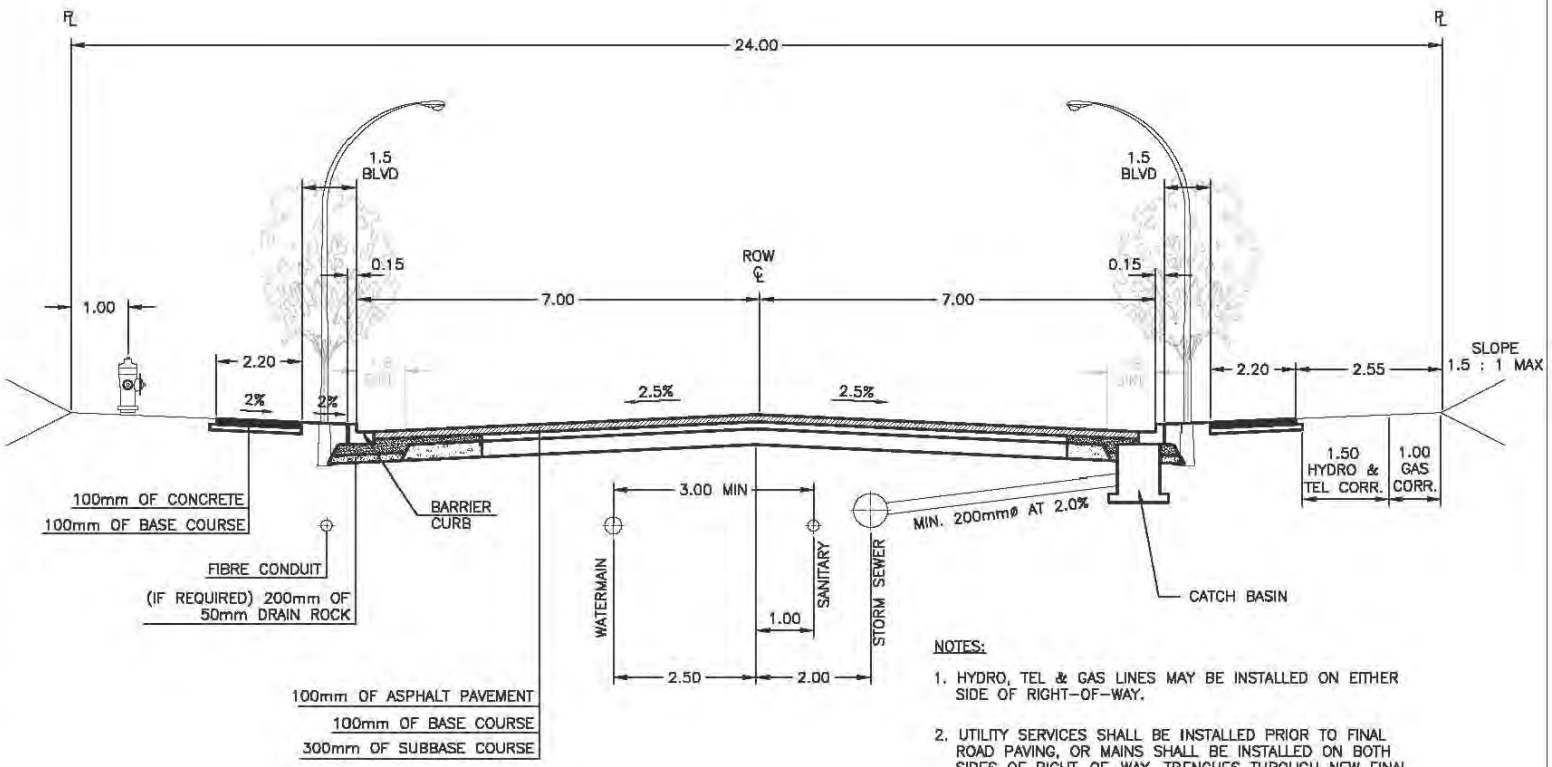

NOTES:

1. HYDRO, TEL & GAS LINES MAY BE INSTALLED ON EITHER SIDE OF RIGHT-OF-WAY.
2. UTILITY SERVICES SHALL BE INSTALLED PRIOR TO FINAL ROAD PAVING, OR MAINS SHALL BE INSTALLED ON BOTH SIDES OF RIGHT-OF-WAY. TRENCHES THROUGH NEW FINAL PAVEMENT FOR INSTALLATION OF MAINS OR SERVICE CONNECTIONS WILL NOT BE PERMITTED.
3. PAVEMENT. SHALL BE LAID IN TWO LIFTS, INITIAL LIFT OF 50mm BY THE OWNER AND FINAL LIFT OF 50mm.
4. ROAD ALLOWANCE MUST BE SHAPED TO FULL WIDTH OF RIGHT-OF-WAY WITH CUT AND FILL SLOPES ON PRIVATE LAND.
5. ROAD LIGHTING TO BE DECORATIVE OR ORNAMENTAL AS REQUIRED.
6. 1.5m-1.8m BICYCLE PATH WHERE APPLICABLE. SEE BICYCLE NETWORK DRAWING.

NOTE:

UNLESS OTHERWISE NOTED, ALL DIMENSIONS SHOWN IN METRES

ARTERIAL ROAD, 24m RIGHT-OF-WAY

REVISIONS			
BY	No.	REVISION	DATE

THE CORPORATION OF DELTA
ENGINEERING DEPARTMENT

ROAD CROSS SECTION
ARTERIAL - 24m R/W

DSN.	DRN. M.M.	DWG. No.	L 2.1
CHKD.	APVRD.		
SCALE N.T.S.			
DATE 2015-05-03		RVSN.	

BYLAW NO. 7162
SCHEDULE C – DELTA SUPPLEMENTARY DRAWINGS AND MAPS